

MODEL SPECIFICATION
GLASDON MORPETH™ BOLLARD - DURAPOL®
EXTENDED BASE

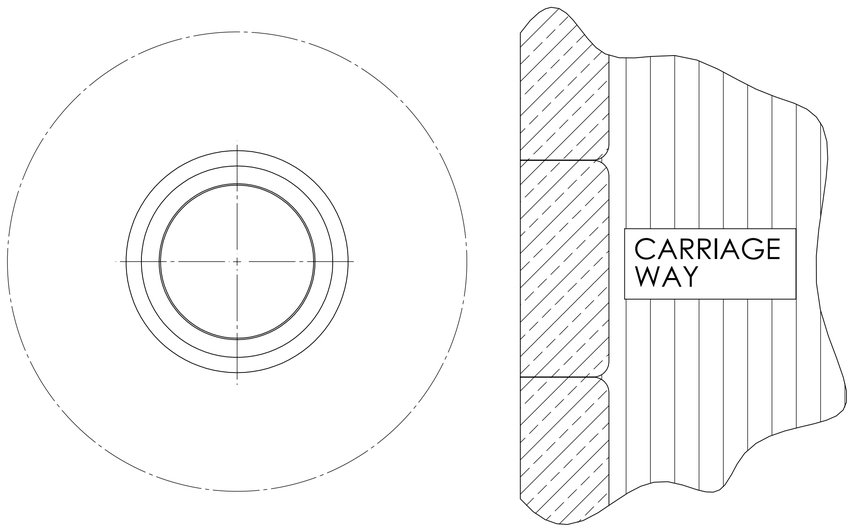

PLAN VIEW

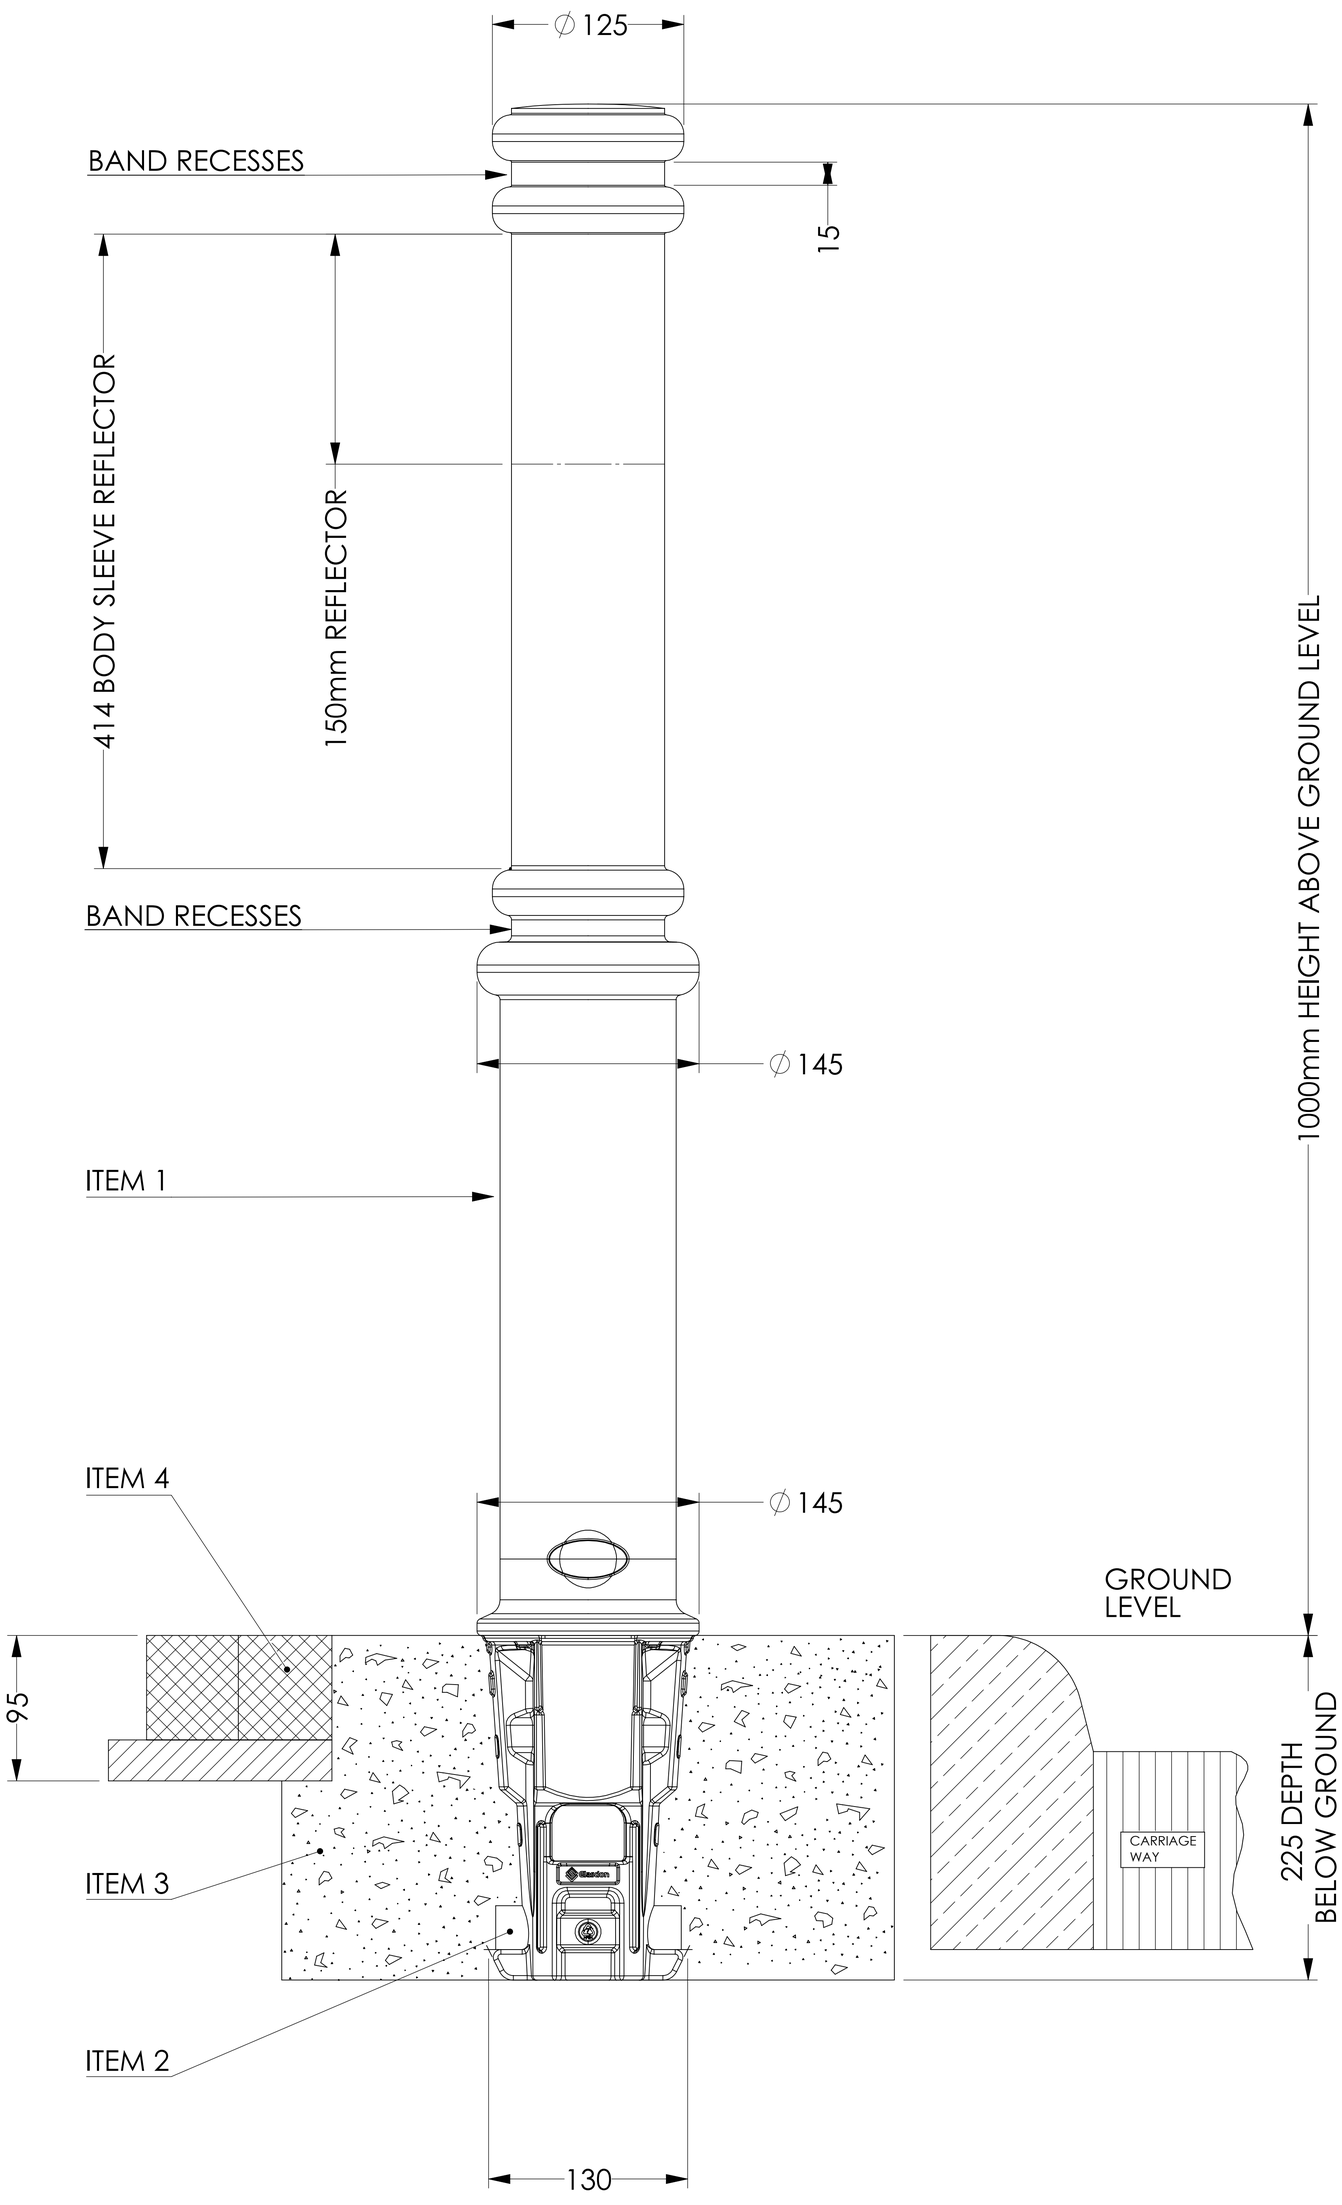

FRONT VIEW

PRODUCT INFORMATION:

- DESCRIPTION - TRADITIONAL SLIMLINE BOLLARD - CONCRETE - IN
- MATERIAL - DURAPOL®
- COLOUR - BLACK
- DIMENSIONS - ALL DIMENSIONS IN mm UNLESS OTHERWISE STATED
- WEIGHT - TOTAL WEIGHT: 3.5kg
- **OPTIONAL EXTRAS**

- ALL RETROREFLECTIVE MATERIALS SUPPLIED BY GLASDON ARE AS RECOMMENDED IN TABLE NA1 OF THE NATIONAL ANNEX OF BS EN 12899-1 2007 FIXED VERTICAL ROAD SIGNS.

- MICROPRISMATIC RETROREFLECTIVE MATERIALS USED ON OUR PRODUCTS MEET THE REQUIREMENTS OF BS 8408 2005 ROAD TRAFFIC SIGNS. TESTING AND PERFORMANCE OF MICROPRISMATIC RETROREFLECTIVE SHEETING MATERIALS FOR THEIR APPLICATION AND SITED NORMS.

- **REFLECTOR / BANDING SETS:**

- 1 x 420mm BODY SLEEVE REFLECTOR
- 1 x 150mm REFLECTOR
- 2 x 15mm BANDS (1 OR 2 OPTIONAL)

- **SPARE REFLECTOR SETS ARE AVAILABLE**

INSTALLATION GUIDE

- ITEM 1 - BOLLARD
- ITEM 2 - ANCHOR TUBE
- ITEM 3 - QUICK SETTING CONCRETE (eg. GRADE QC10)
- ITEM 4 - BLOCK PAVING
- ENSURE RETRO-REFLECTORS ARE IN CORRECT ORIENTATION - RED TOWARD ONCOMING TRAFFIC (YELLOW ON CENTRAL RESERVATION)
- RECOMMENDED HOLE SIZE 350mm x 350mm x 275mm DEEP
- AVOID CONTACT WITH HOT TARMACADAM AS THIS WILL SERIOUSLY IMPAIR THE PERFORMANCE OF THE BOLLARD.
- WE RECOMMEND INSTALLING WITH QUICK SETTING CONCRETE (eg. GRADE QC10) BUT EXACT INSTALLATION REQUIREMENTS SHOULD BE ASSESSED FROM A SITE SURVEY.

Glasdon®
Glasdon group Ltd.

Website: www.glasdon.com
Email: sales@glasdon.com
Telephone: 01253 600 400
Facsimile: 01253 732558

Copyright of this dwg. is reserved by Glasdon Group. The issue of this dwg. is a confidential disclosure of its contents, and is made on condition that it is neither disclosed to a third party, nor any item described herein and designed by Glasdon Group, is produced either in whole or in part without the prior written consent of Glasdon Group.

SPECIFICATION NUMBER - 11S057-S13	ISSUE 01
GLASDON GROUP LTD 18/12/25	SHEET SIZE : A0